YACHTING MONTHLY

DESIGN BY MAURICE GRIFFITHS A.R.I.N.A.

WORKING DRAWINGS BY W. STEPHENS.

"EVENTIDE" CLASS 24 FT. O.A. SLOOP

DECK. PLANS

SCALE: ~ 1 INCH = 1 FOOT
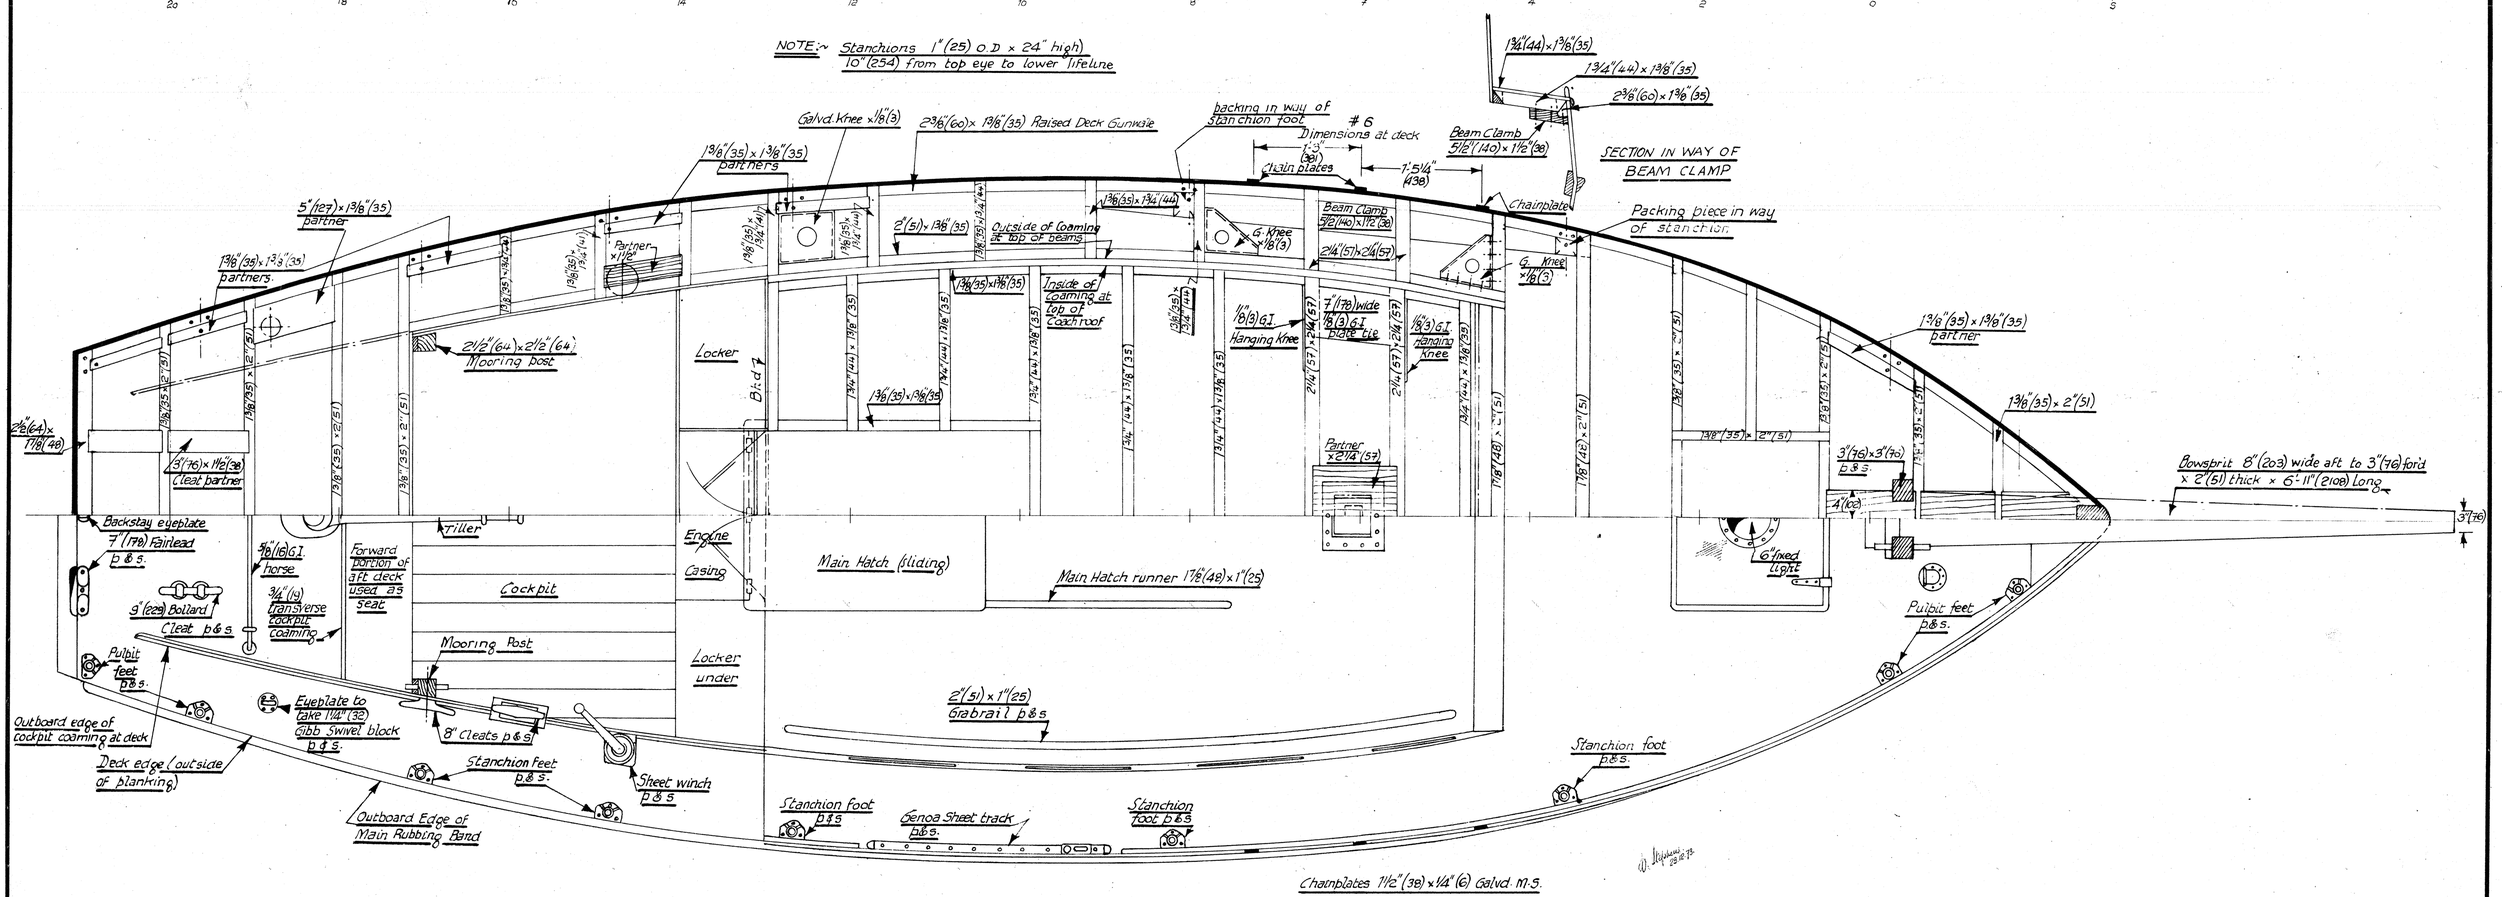
SHEET Nº 6